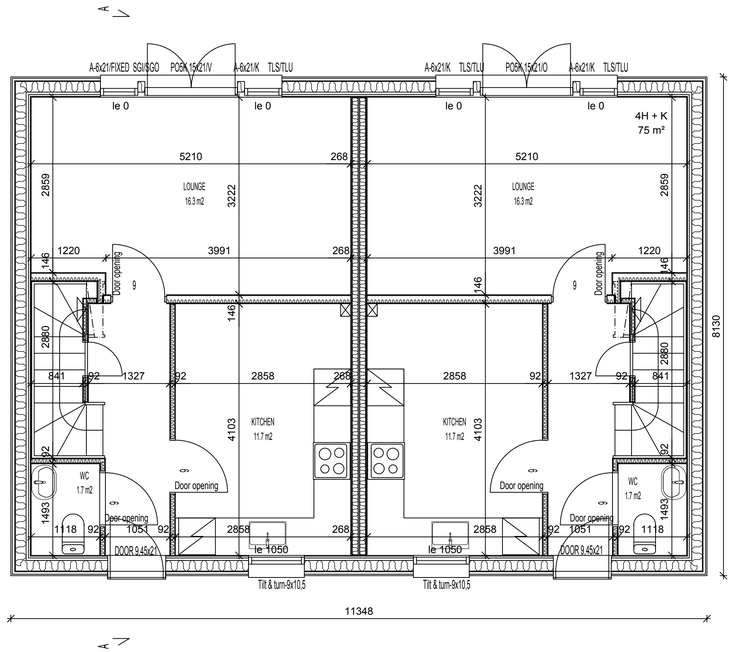

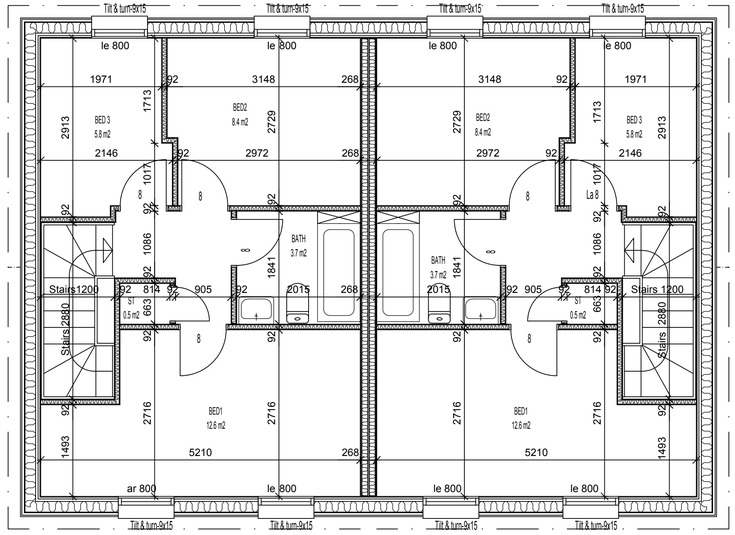

SGI = SECURITY GLASS INSIDE
SGO = SECURITY GLASS OUTSIDE
le = lower edge

Plot no.	Drawing number: TE-6880-PD-001 Rev 01
Build type: Newbuild	Drawing type: Prinicpal drawing
Project: Strata Homes Project 360, Chesterfield	TALO ELEMENTS
Model Pareti V2 (MY-07-V1-3) Terrace of 2	Drawing name: Plan measurement drawing Scale: 1:50
Date: 18.05.2020 Designer: Jouni Honkonen RI Amk Checked: LWI	RAK JT 6880